




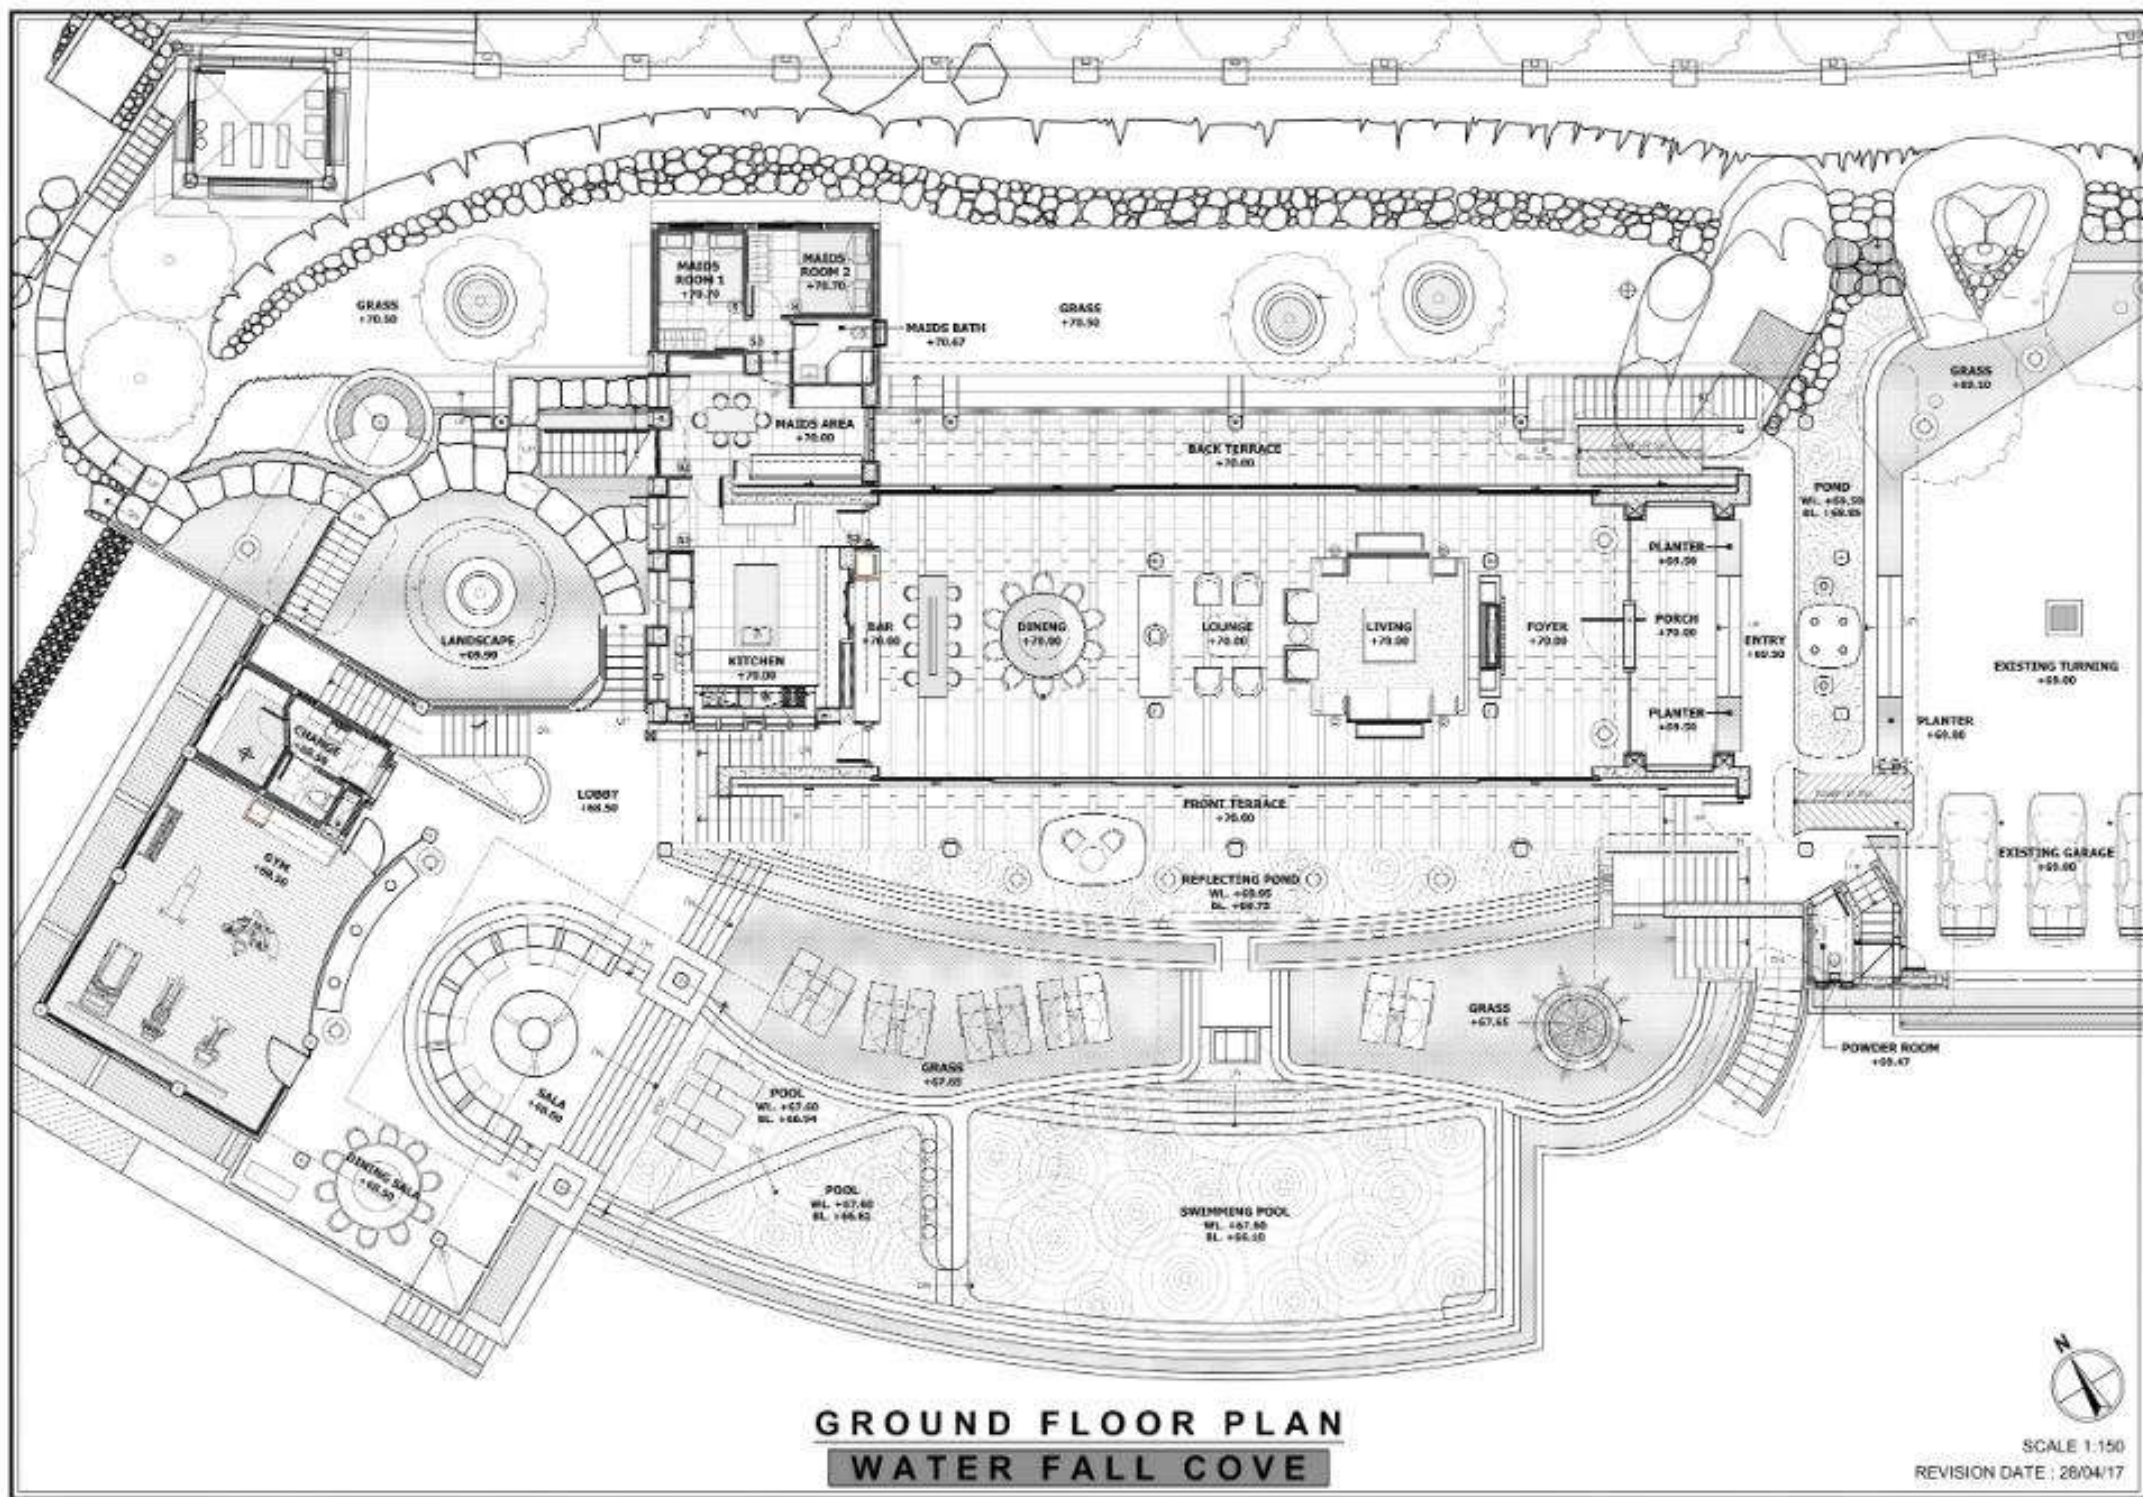

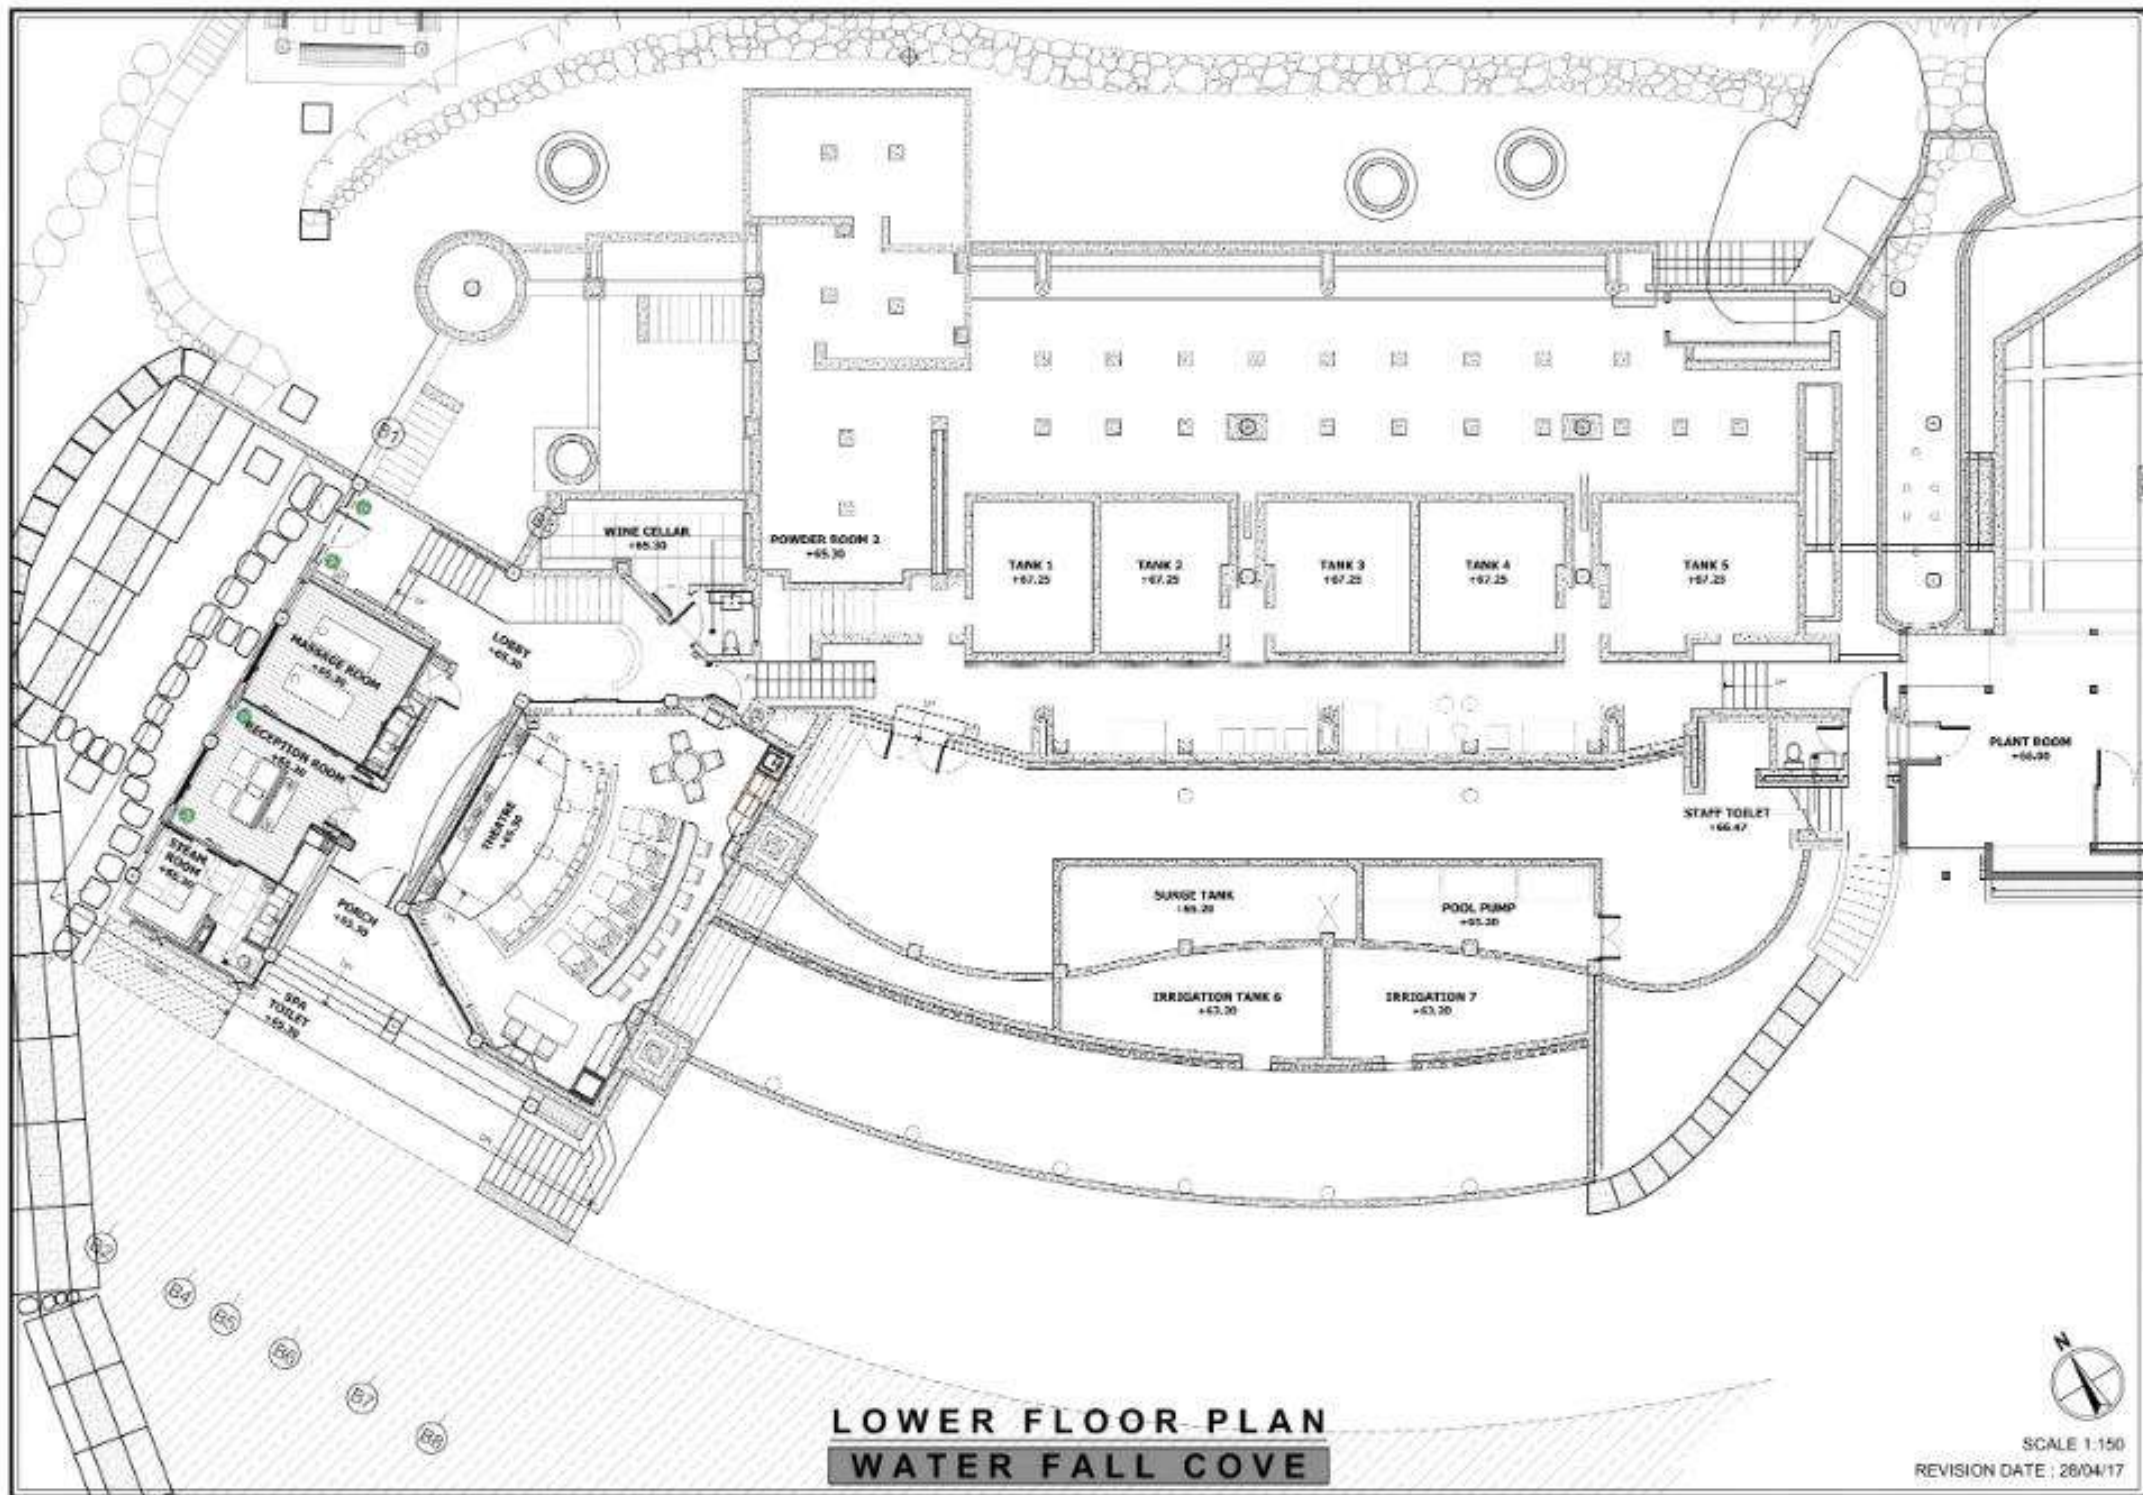

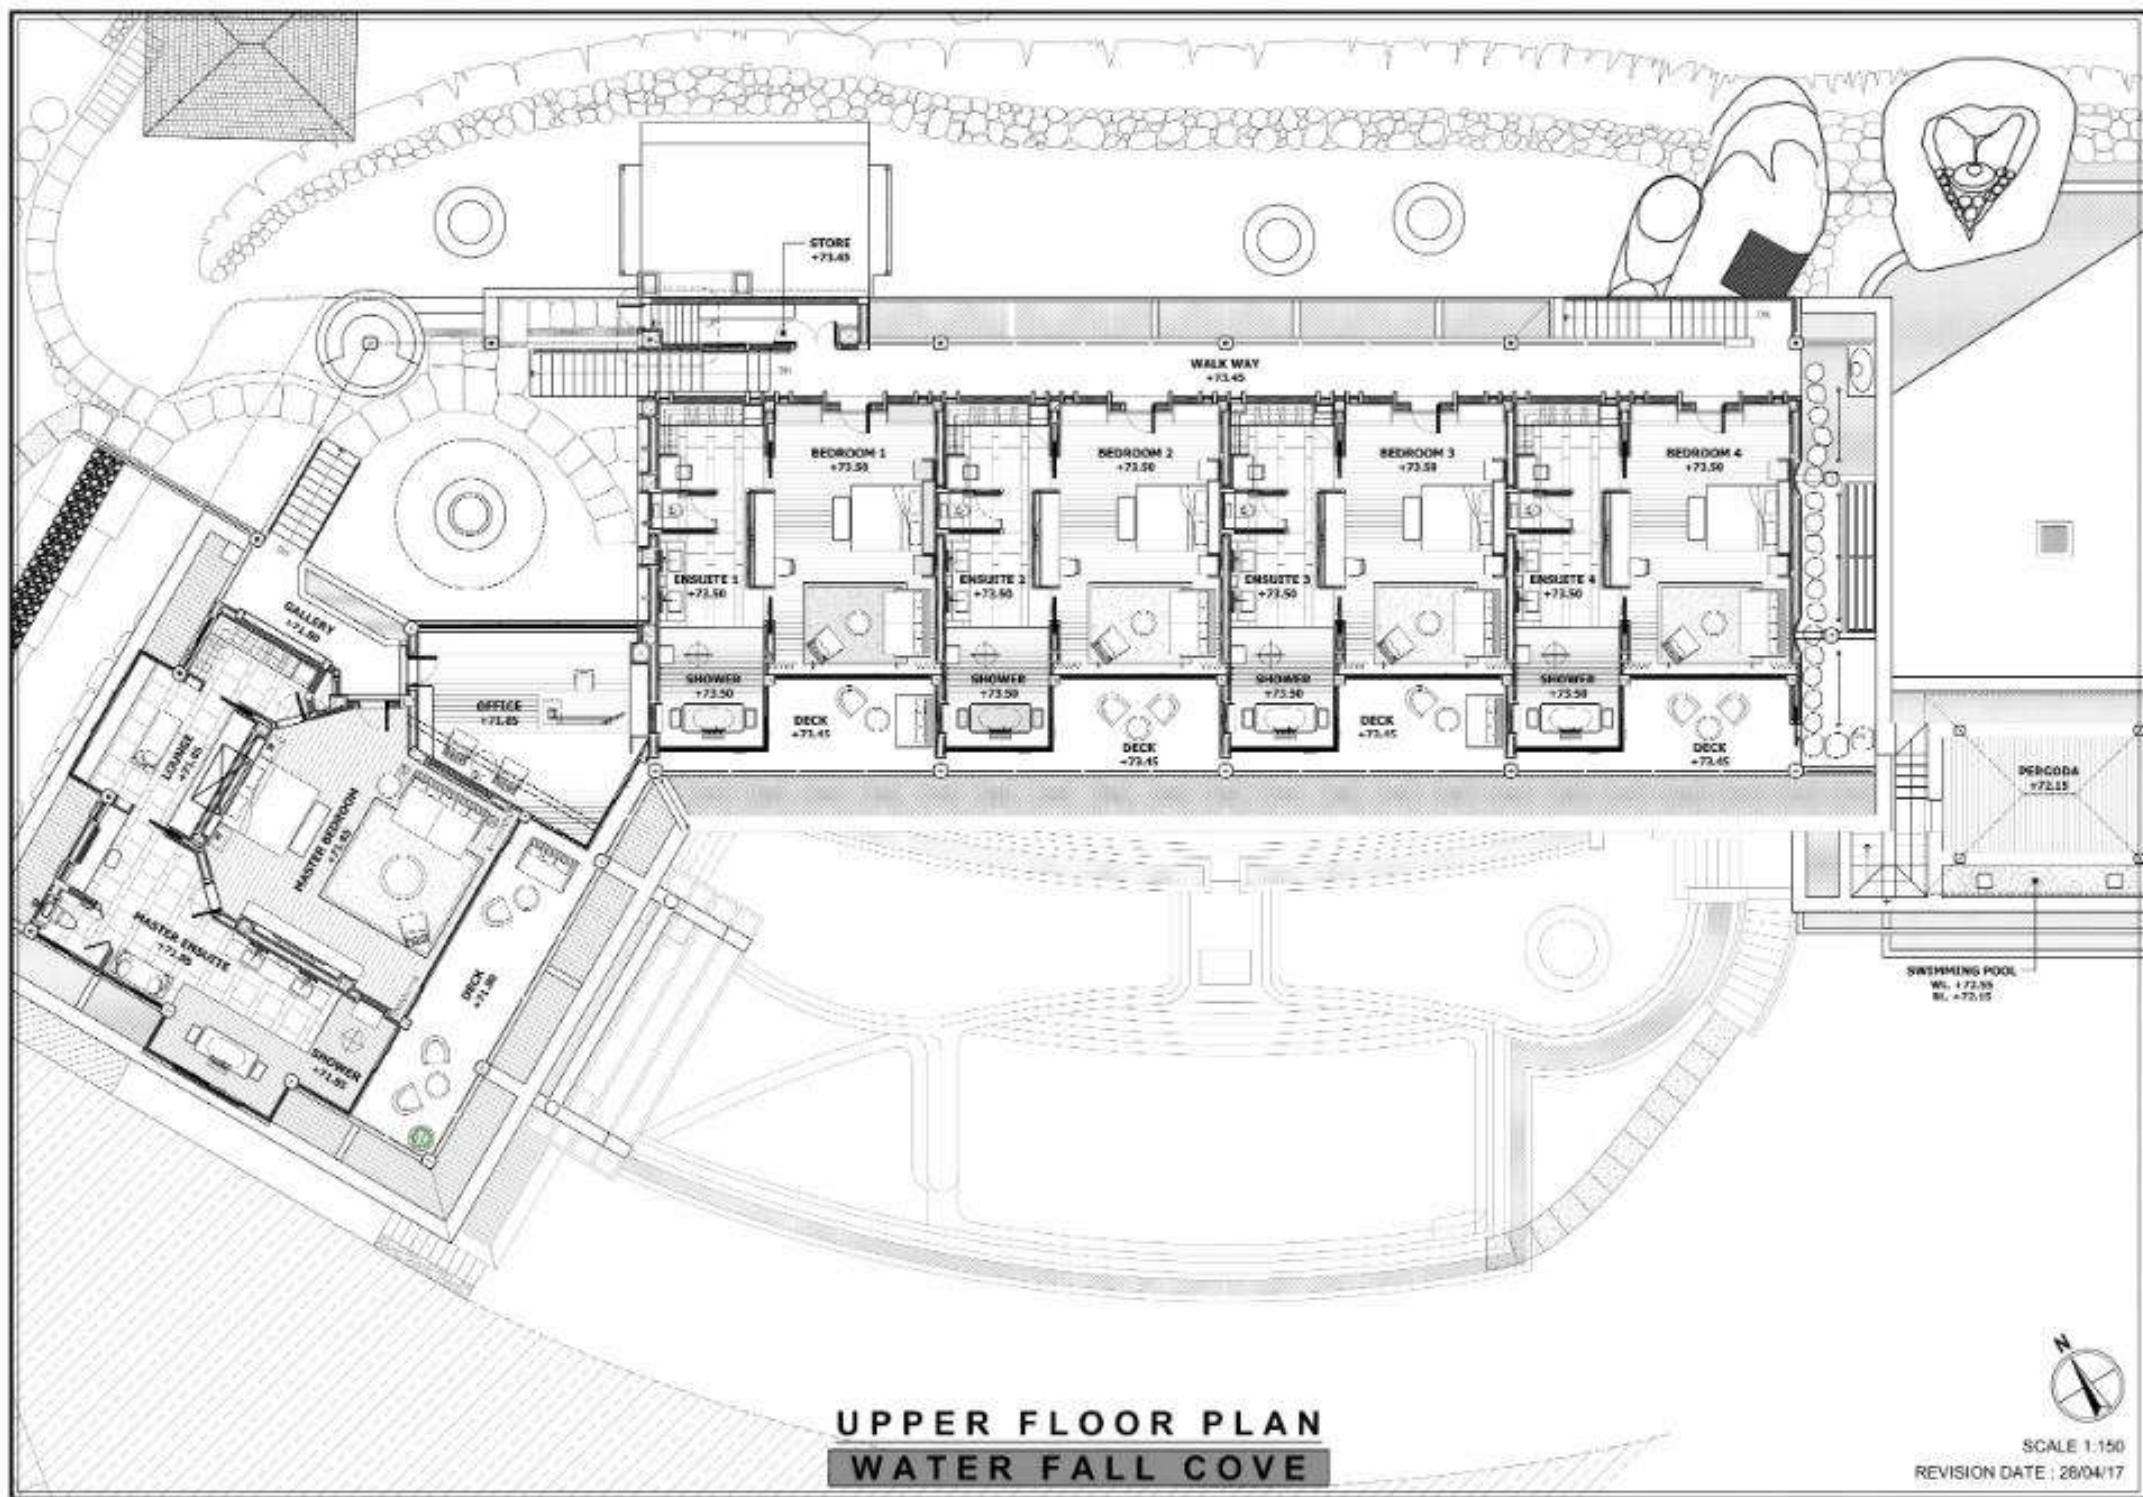

UPPER FLOOR PLAN
WATER FALL COVE



SCALE 1:150
REVISION DATE : 26/04/17