



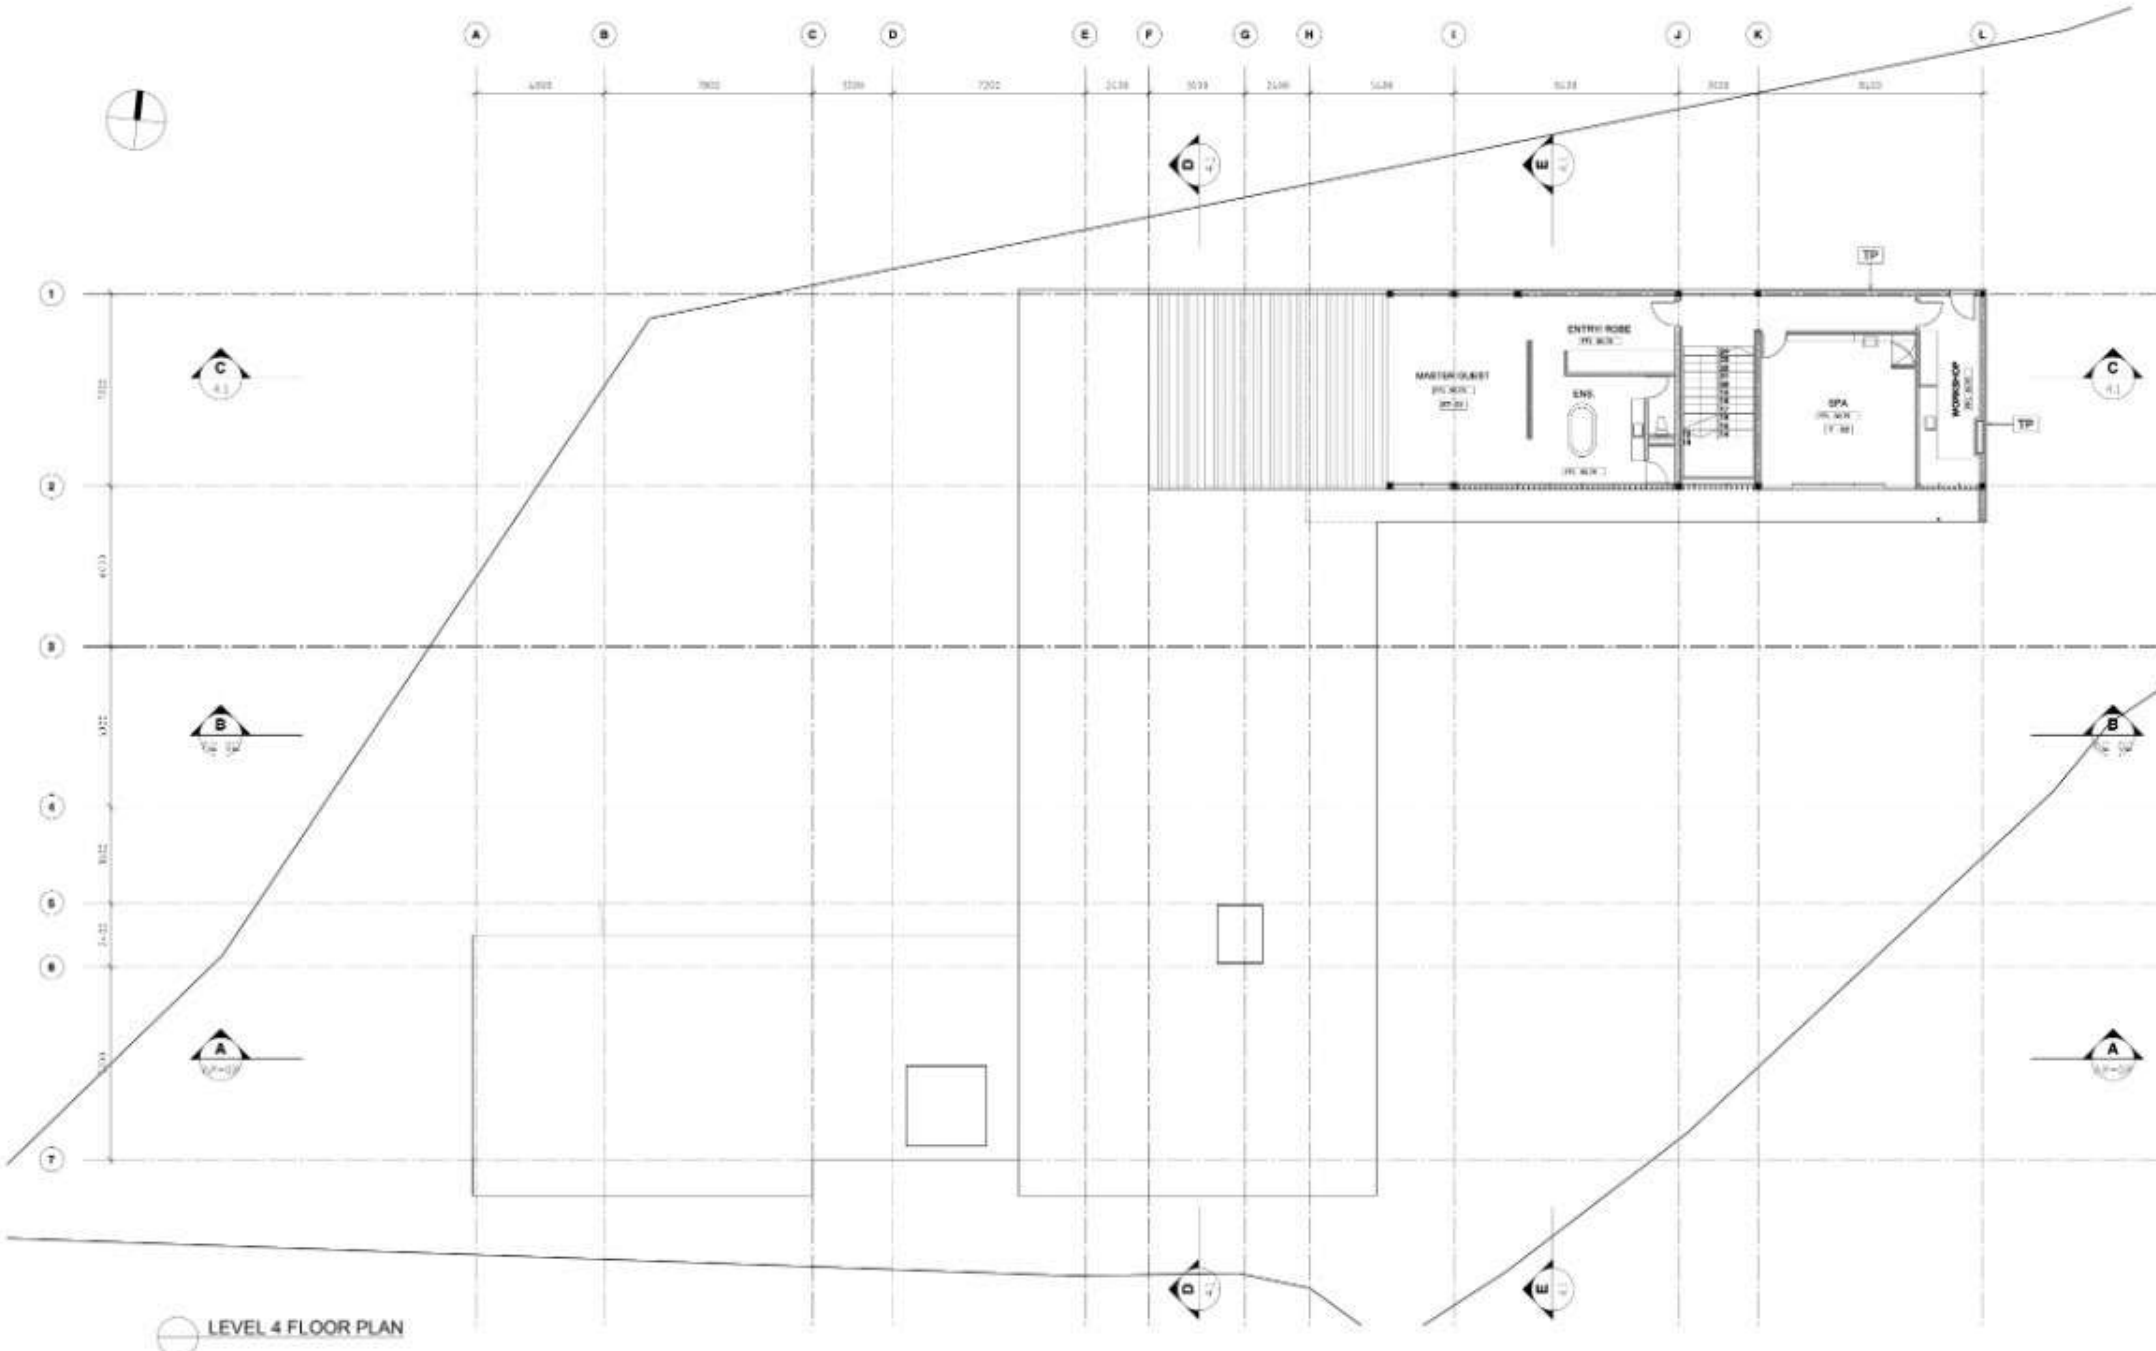

Date:	No:	Revisions:	Scale:	Date:	Job Title:	Drawing Title:	Sheet Contents:	TIERRA LANDSCAPE ARCHITECTURAL LAND PLANNING ARCHITECT NO. 1 LAKSA STREET, SINGAPORE 6000 WEBSITE: WWW.TIERRA-DESIGN.COM TEL: 65 6398 8888 FAX: 65 6398 8888	
			1:200 W A3 1:100 W A1	200806	GABRIEL + PAITOO VILLA Phuket, Thailand Design Development Drawings	Level 4 - Floor Plan	Level 4 - Floor Plan		
			Drawn by: RD	Checked by:		Owner: Gabriel Corina	Architect: Tierra Design Pty Ltd		Job No: 103 0024

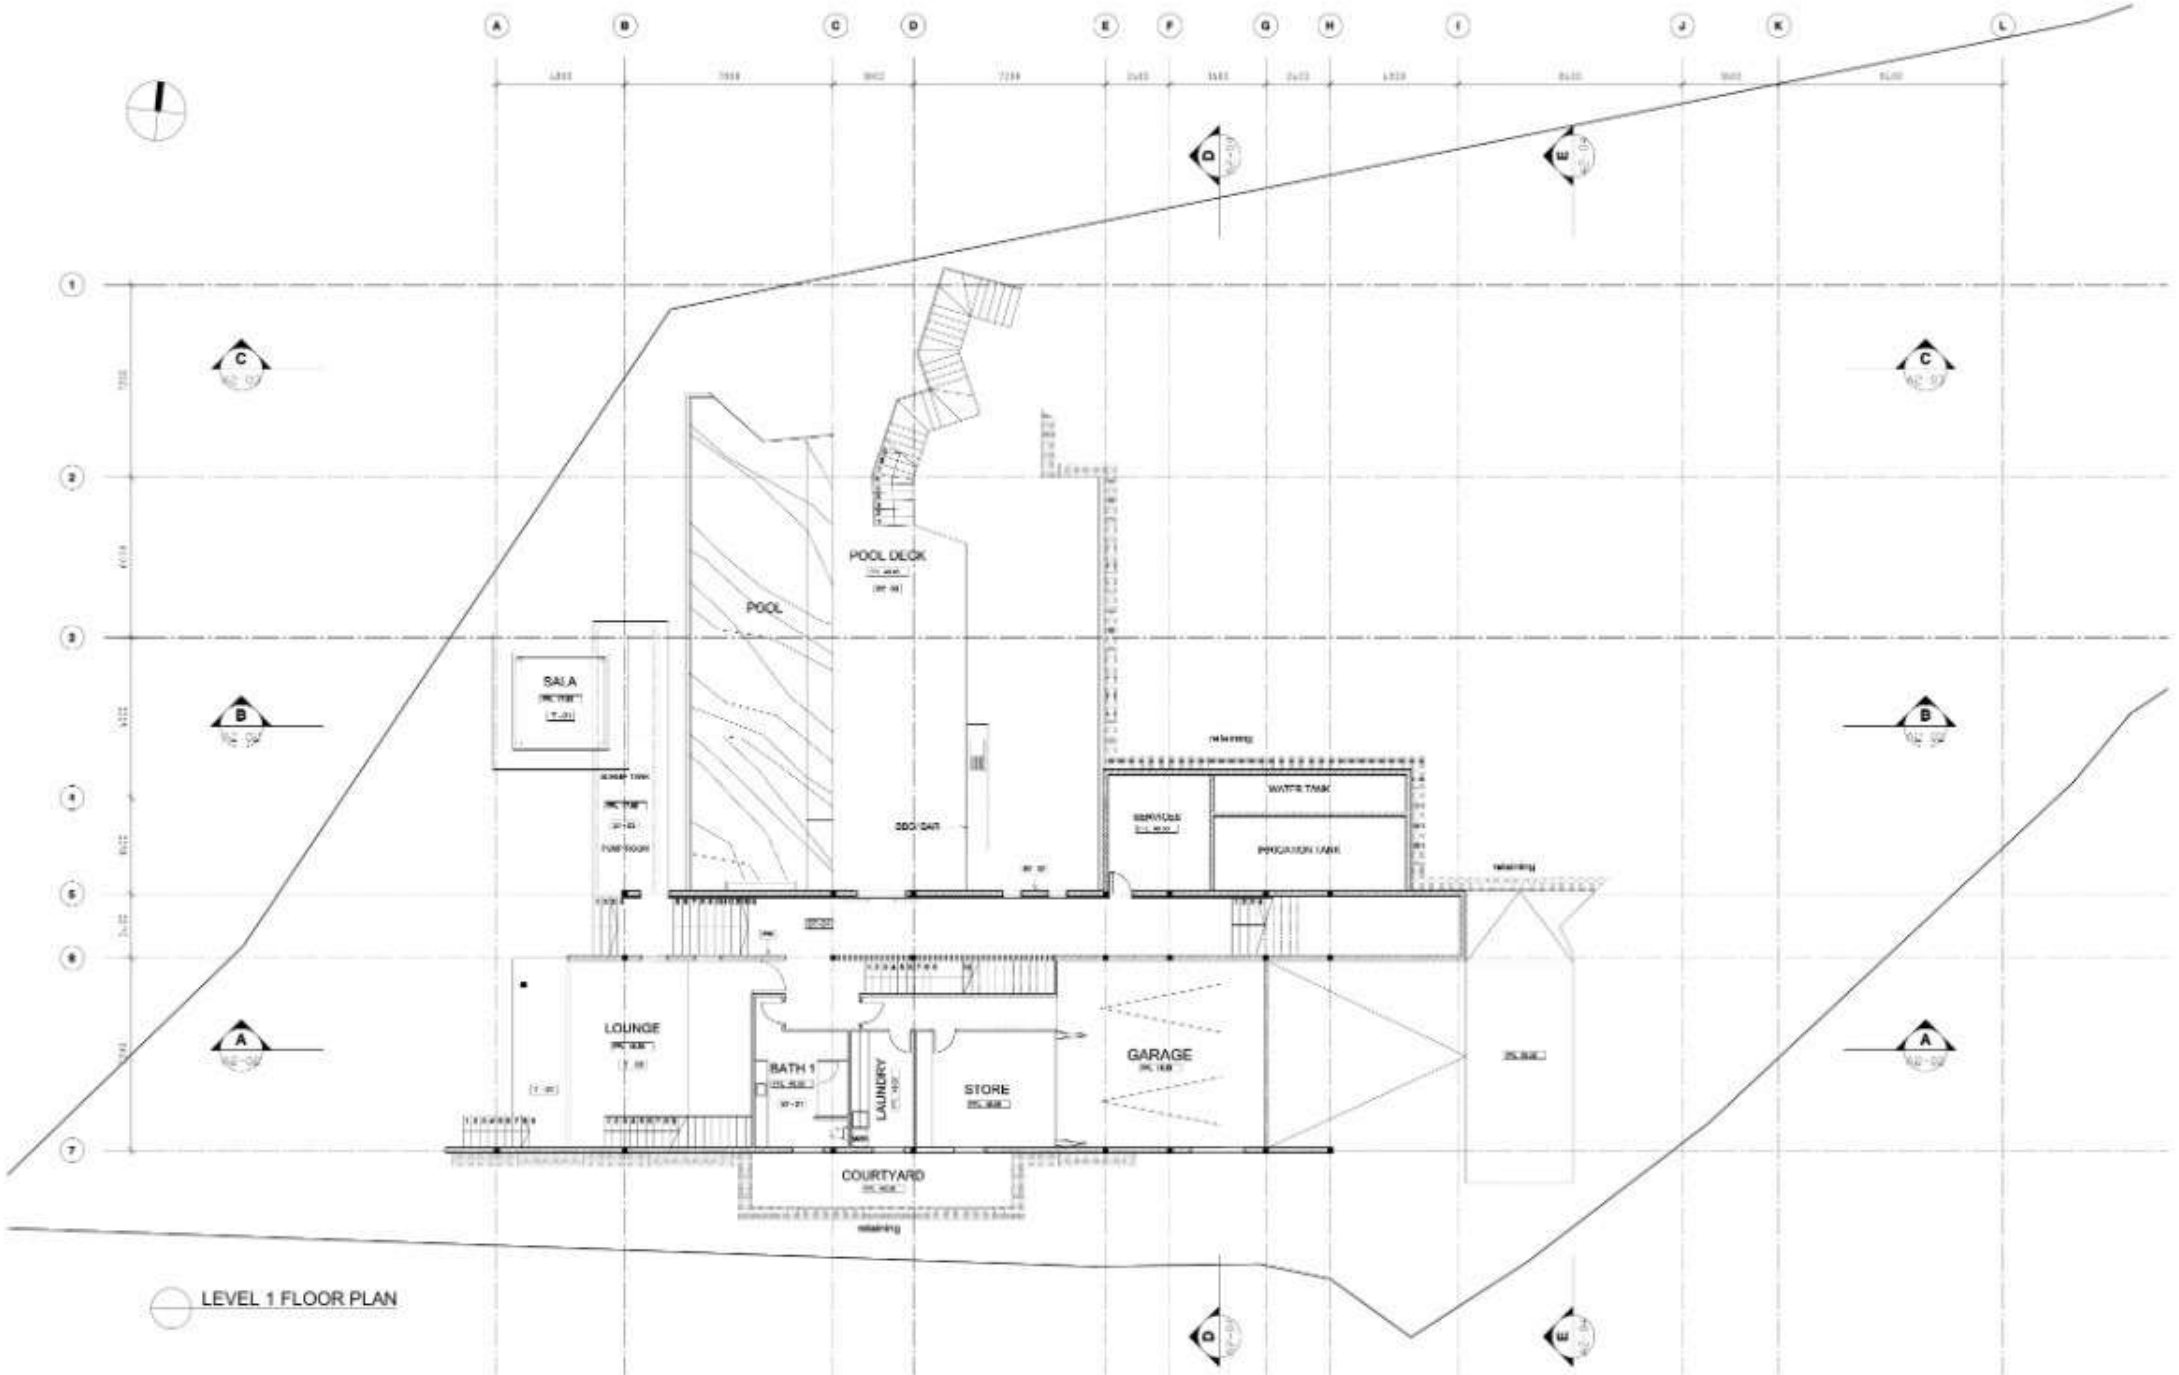

LEVEL 1 FLOOR PLAN

Date: No: Revisions:			Scale: 1:200 (P A3) 1:100 (P A1)		Date: 200906		Job Title: GABRIEL + PAITOO VILLA Phuket, Thailand Design Development Drawings			Drawing Title: ■■■■■■■■■■		Sheet Contents: Level 1 - Floor Plan		TIERRA LANDSCAPE ARCHITECTURAL LAND PLANNING DESIGN SYSTEM NO. 1 JONGKUN STREET, SUKHUMVIT 11 BANGKOK 10110, THAILAND TEL: 02-6555555 FAX: 02-6555555			
			Drawn by: RD		Checked by:					Owner: Gabriel Carreira		Architect: Terra Design Pty Ltd		Job No: TD 0326		Drawing Sheet No: A1-00	